SUP / ROUTE 9 - BROADWAY PEDESTRIAN CROSSWALK CONCEPTS

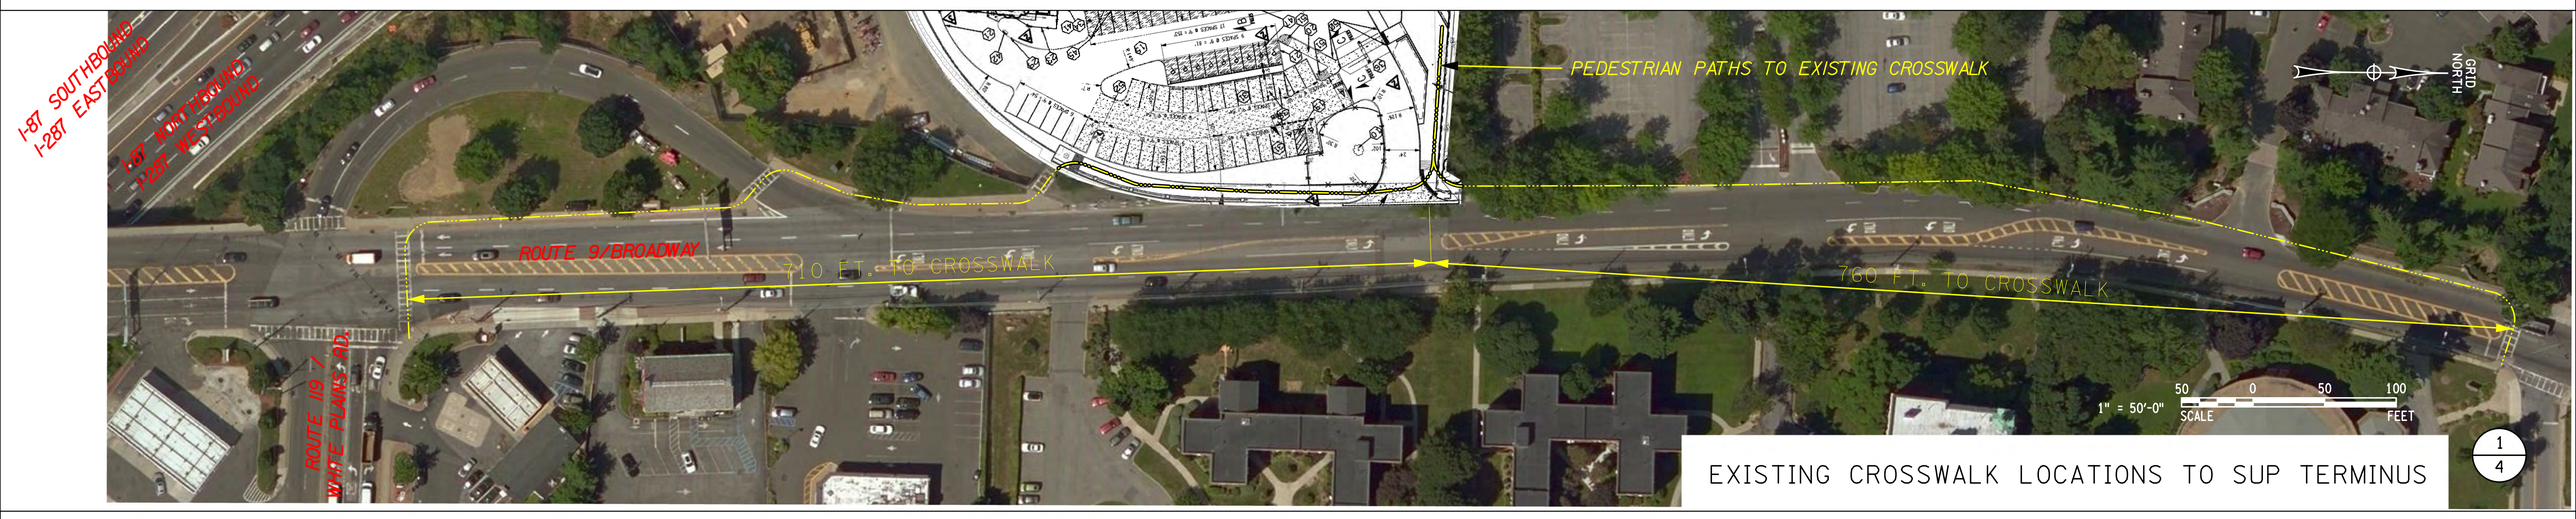

EXISTING CROSSWALK LOCATIONS TO SUP TERMINUS

1/4

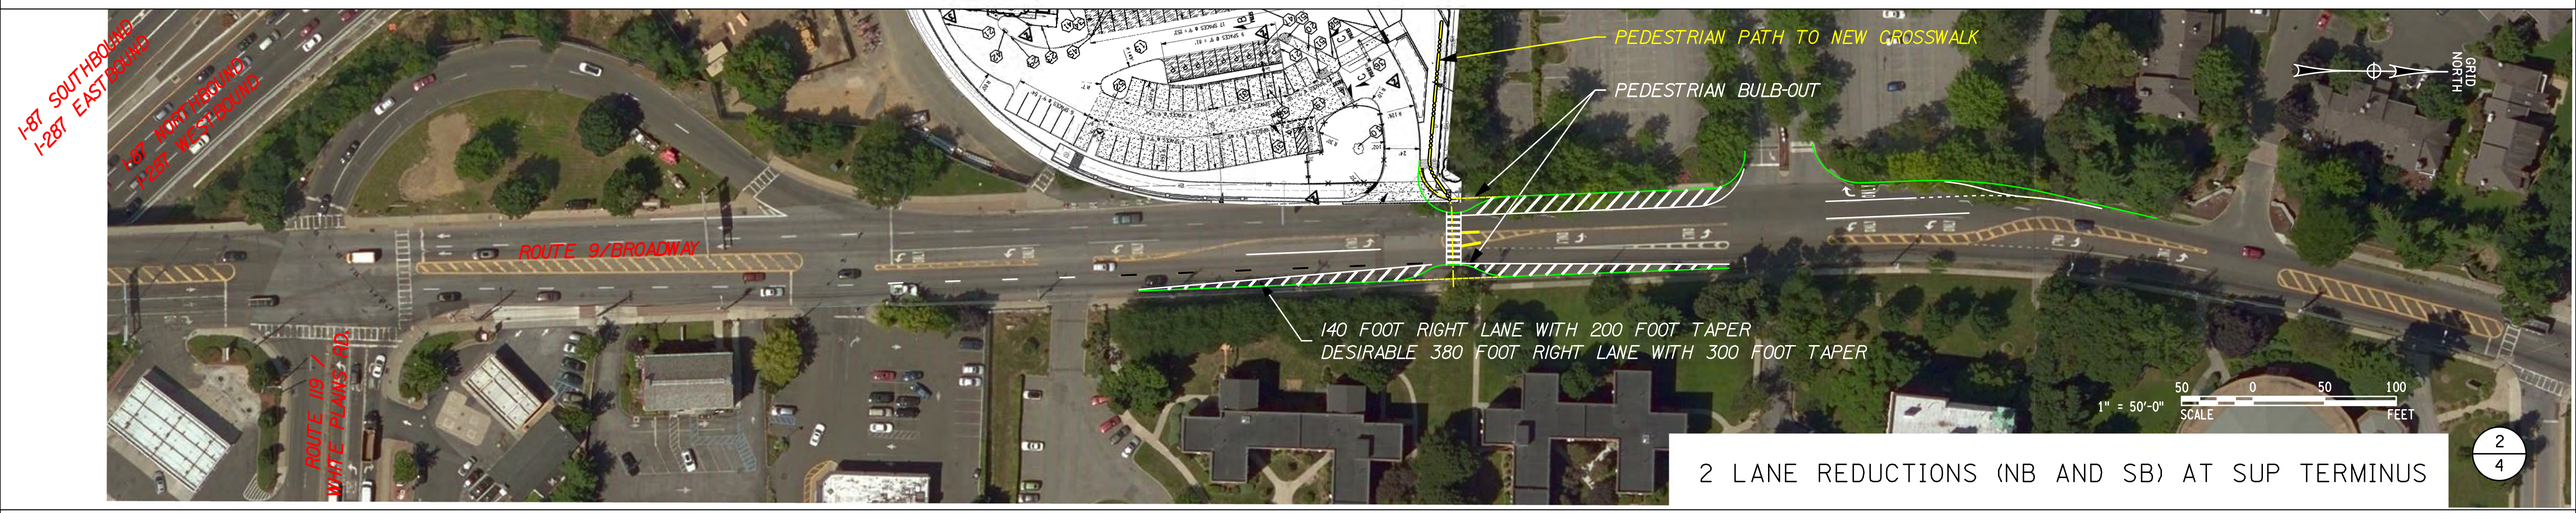

2 LANE REDUCTIONS (NB AND SB) AT SUP TERMINUS

2/4

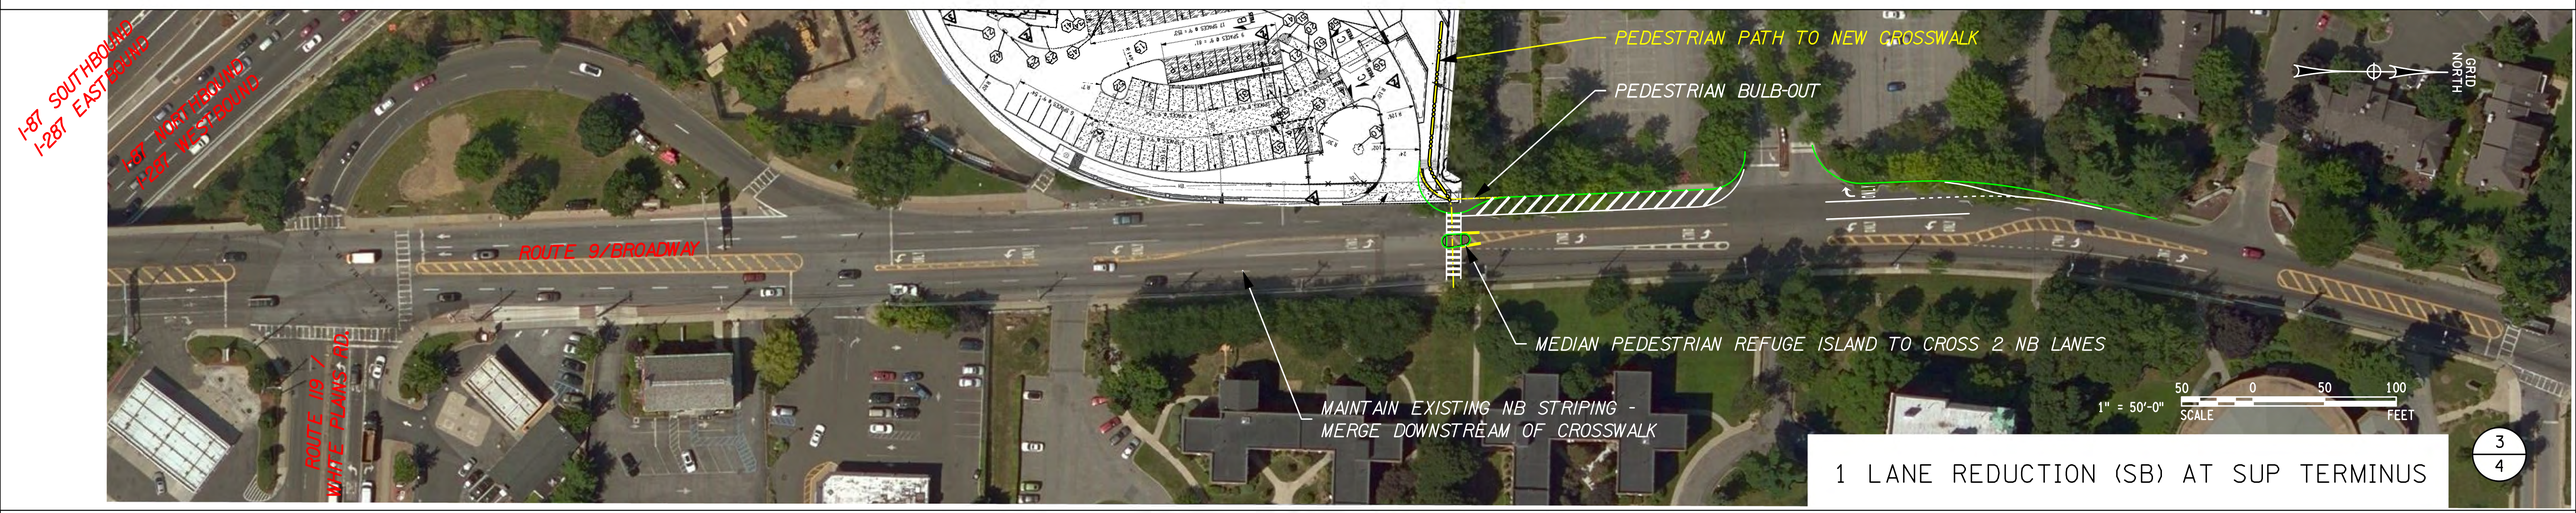

1 LANE REDUCTION (SB) AT SUP TERMINUS

3/4

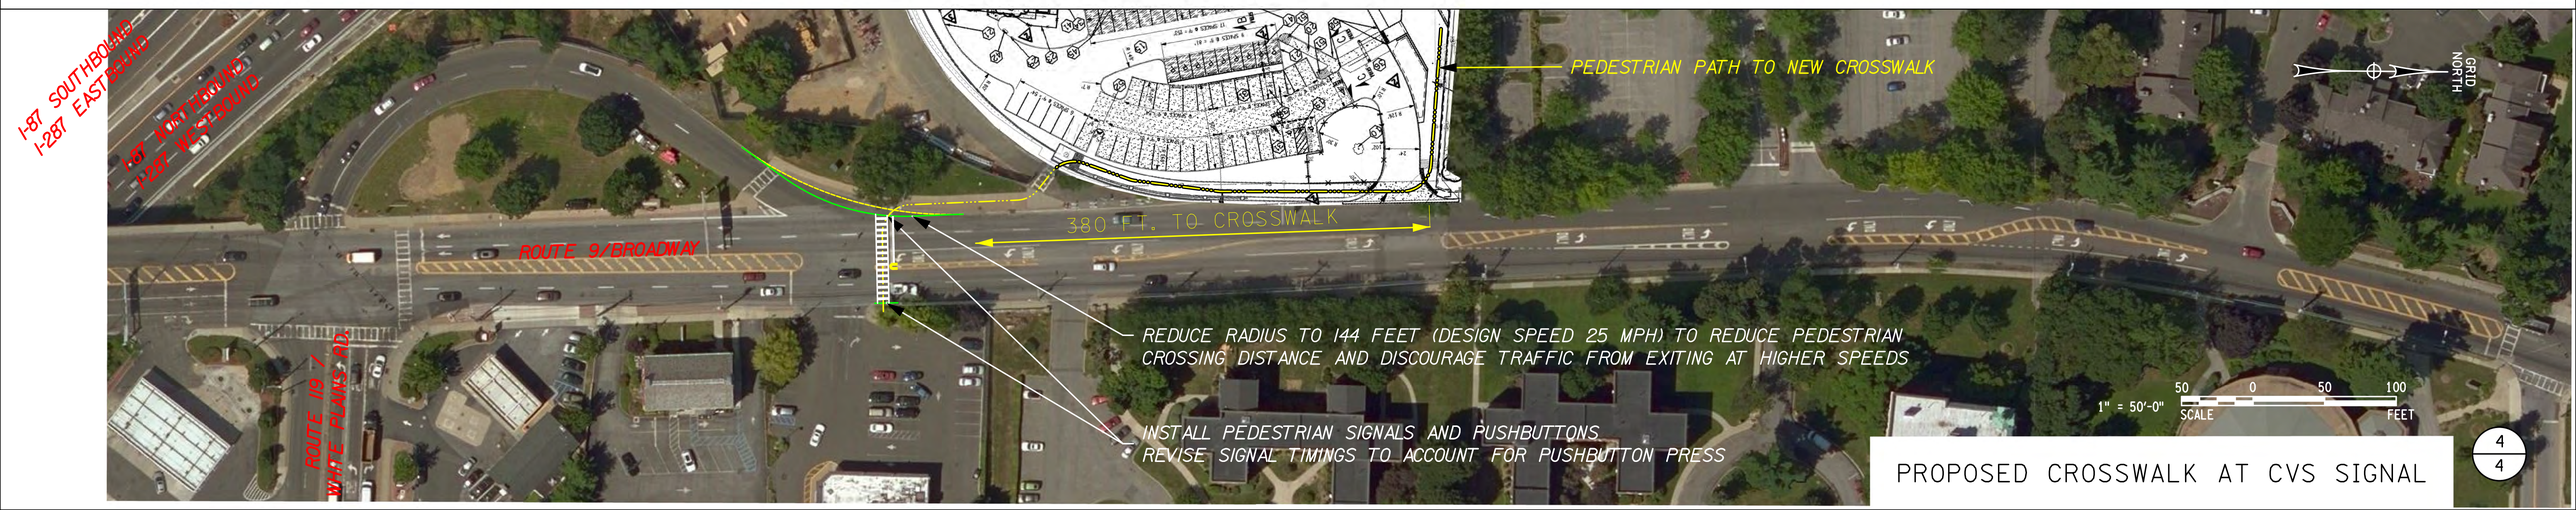

PROPOSED CROSSWALK AT CVS SIGNAL

4/4